ELEVATION REFERENCE

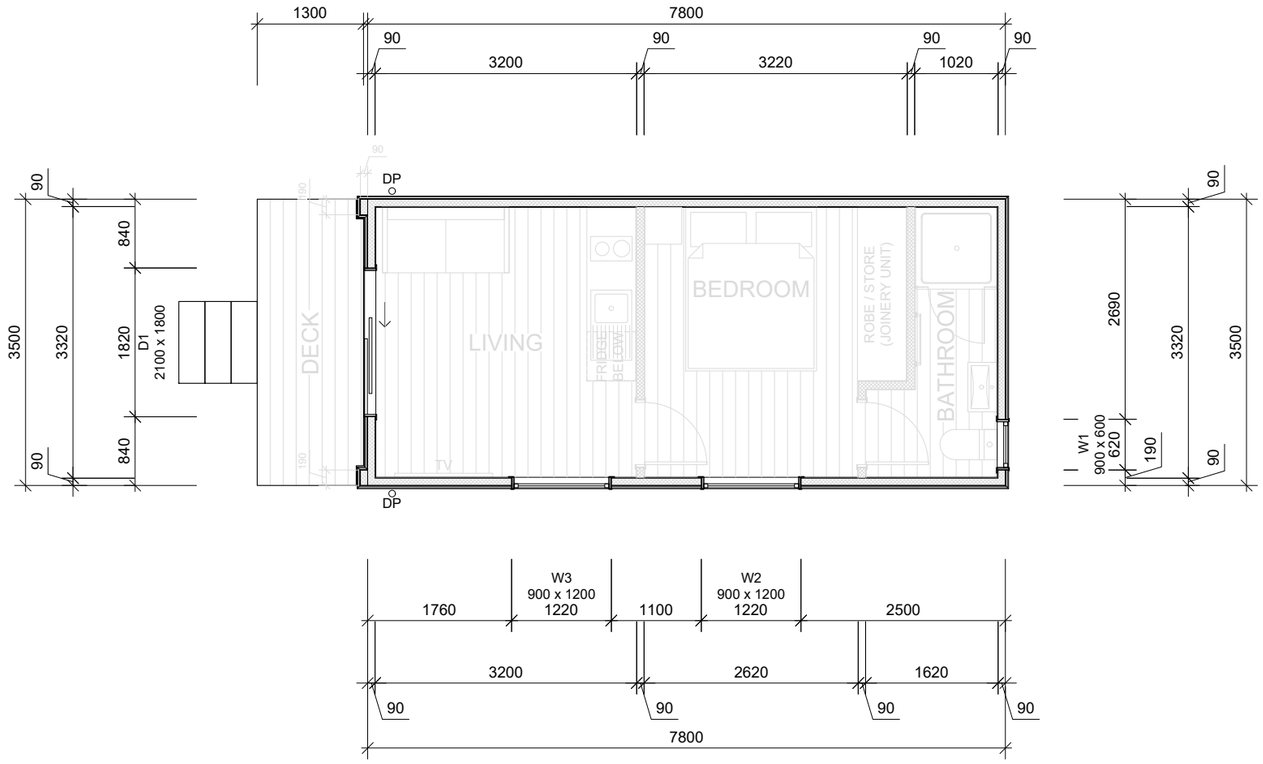

SOUTH PEAK HOMES

0800 978 989
sales@southpeakhomes.co.nz
www.southpeakhomes.co.nz

FLOOR PLAN

HEAPHY GABLE

INTERNAL AREA 25.30 sqm
EXTERNAL AREA 27.30 sqm
CLIENT
ADDRESS

REVISION	By	No.	Date

SCALE 1:75
ORIGINAL DRAWING @ A3
Drawn By MELVIN
Issued 03/12/25

Drawing No. 02 OF 04

© This documentation is not to be copied or reproduced in any form without the prior written permission of the South Peak Homes ltd.

NOTE:
TRUSS HEEL HEIGHT: 140mm
BOTTOM FLOOR JOIST - ROOF APEX : 3929mm

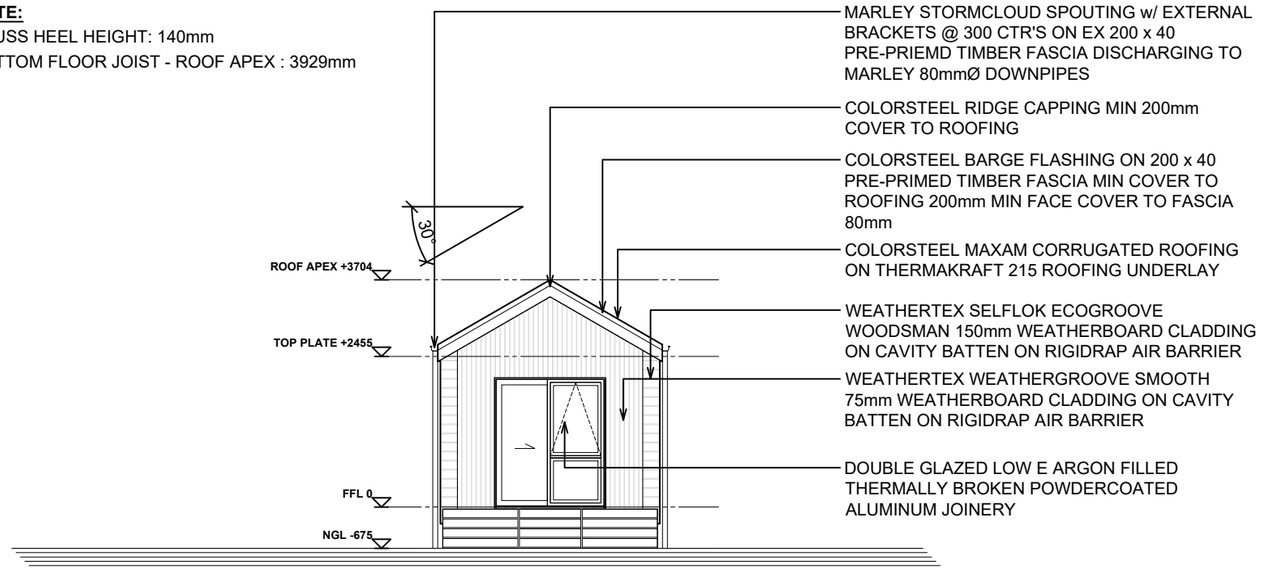

ELEVATION A
1 :100

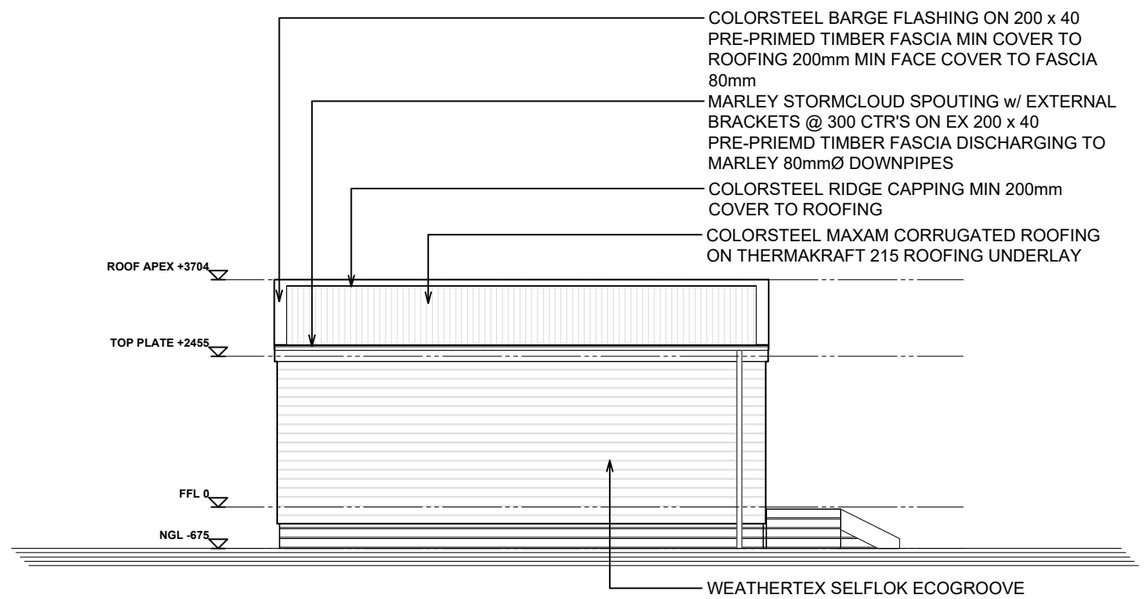

ELEVATION B
1 :100

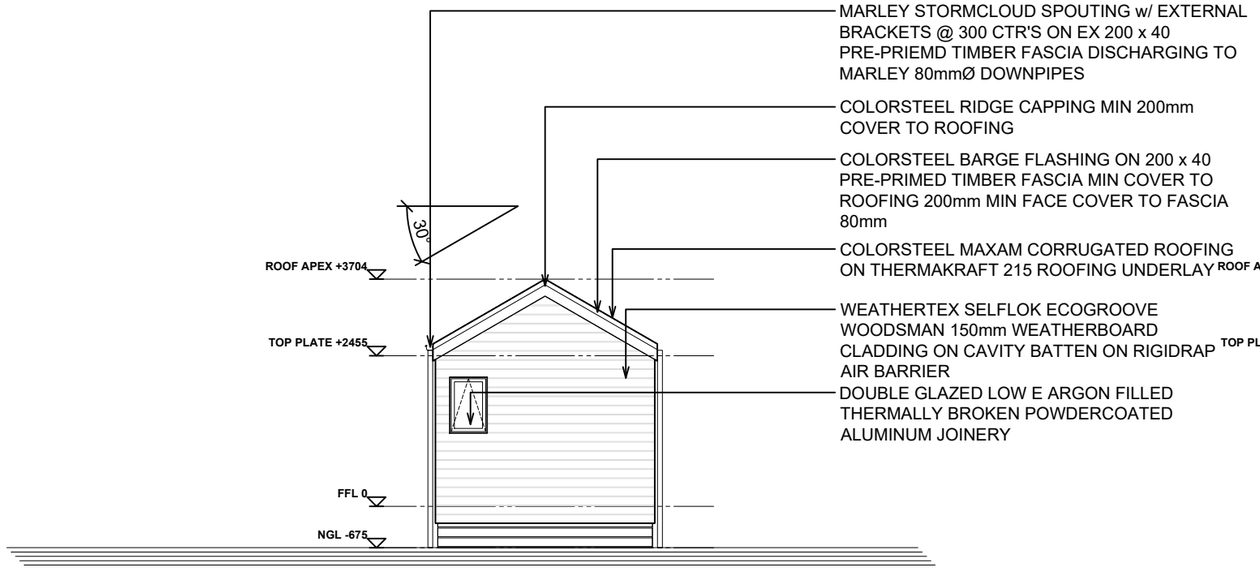

ELEVATION C
1 :100

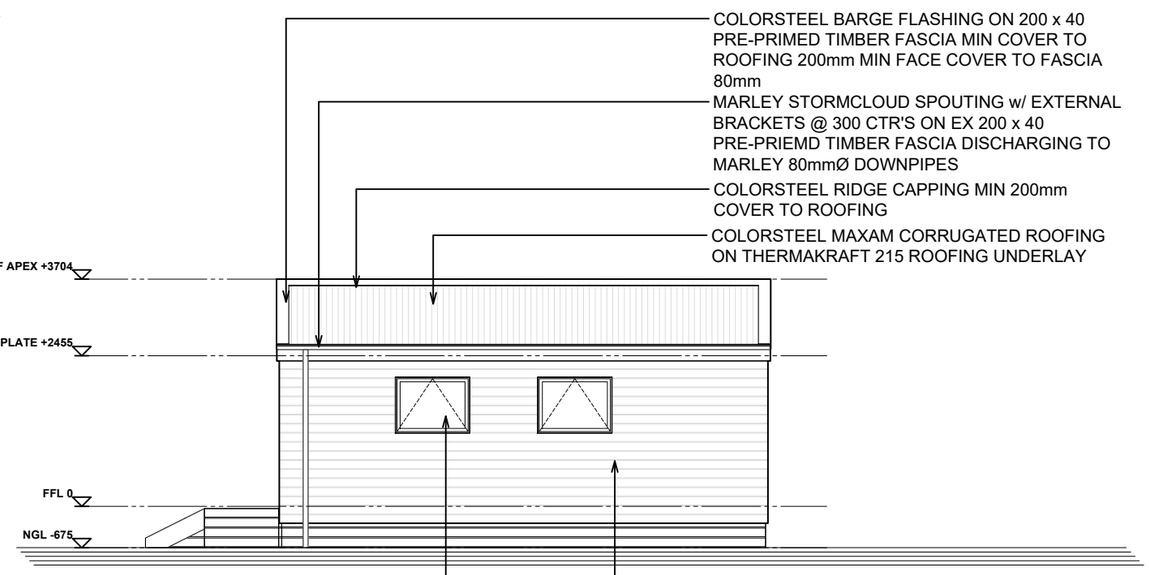

ELEVATION D
1 :100

SOUTH PEAK HOMES
0800 978 989
sales@southpeakhomes.co.nz
www.southpeakhomes.co.nz

ELEVATIONS

HEAPHY GABLE
INTERNAL AREA 25.30 sqm
EXTERNAL AREA 27.30 sqm
CLIENT
ADDRESS

REVISION	By	No.	Date

SCALE 1:100
ORIGINAL DRAWING @ A3
Drawn By MELVIN
Issued 03/12/25

Drawing No. 03 OF 04

© This documentation is not to be copied or reproduced in any form without the prior written permission of the South Peak Homes ltd.

ELEVATION REFERENCE

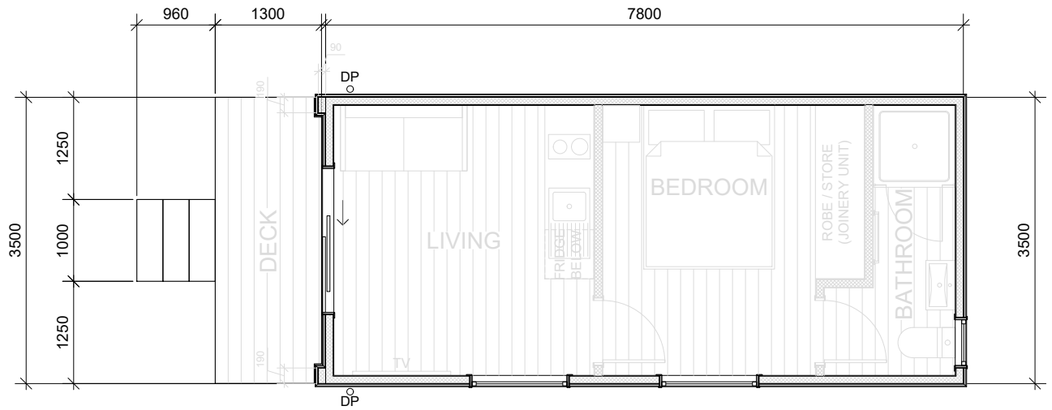

SOUTH PEAK HOMES
0800 978 989
sales@southpeakhomes.co.nz
www.southpeakhomes.co.nz

FLOOR PLAN (1)

HEAPHY GABLE

INTERNAL AREA 25.30 sqm
EXTERNAL AREA 27.30 sqm
CLIENT
ADDRESS

REVISION	By	No.	Date

SCALE 1:75
ORIGINAL DRAWING @ A3
Drawn By MELVIN
Issued 03/12/25

Drawing No. 02 OF 04

© This documentation is not to be copied or reproduced in any form without the prior written permission of the South Peak Homes ltd.