ELEVATION REFERENCE

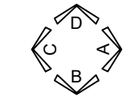

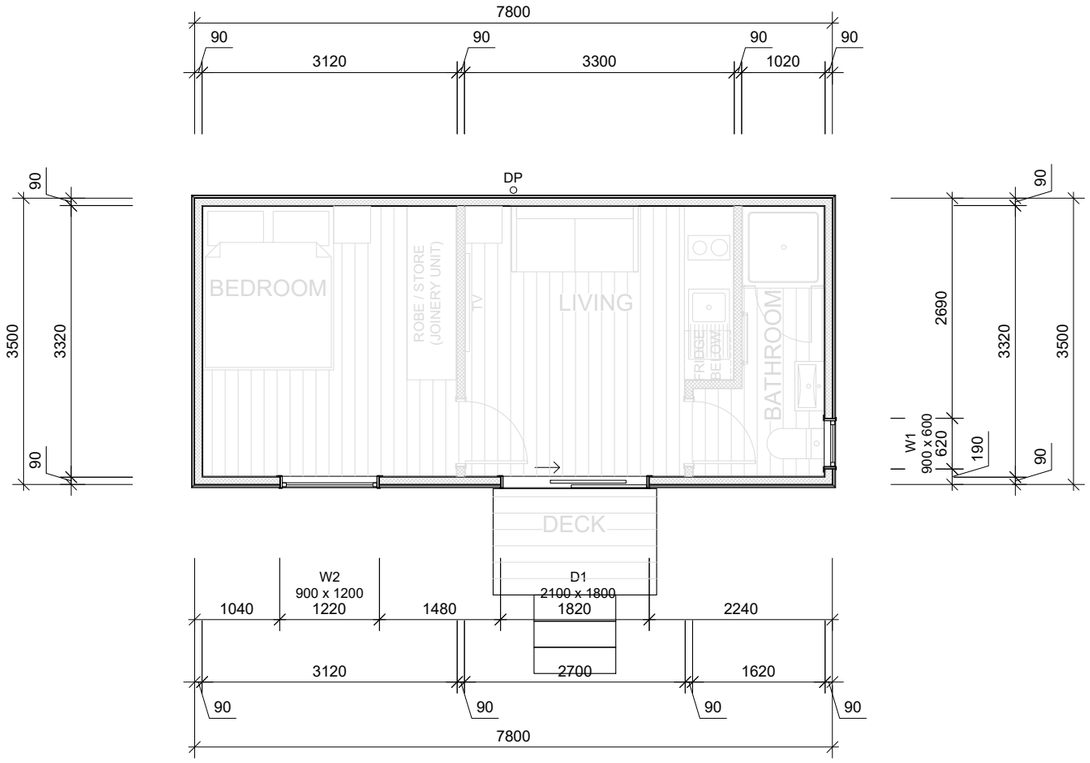

SOUTH PEAK HOMES
0800 978 989
sales@southpeakhomes.co.nz
www.southpeakhomes.co.nz

FLOOR PLAN

HEAPHY MONO

INTERNAL AREA 25.30 sqm
EXTERNAL AREA 27.30 sqm
CLIENT
ADDRESS

REVISION	By	No.	Date

SCALE 1:75
ORIGINAL DRAWING @ A3
Drawn By MELVIN
Issued 03/12/25

Drawing No. 02 OF 04

© This documentation is not to be copied or reproduced in any form without the prior written permission of the South Peak Homes ltd.

NOTE:

TRUSS HEEL HEIGHT: 365mm

BOTTOM FLOOR JOIST - ROOF APEX : 3444mm

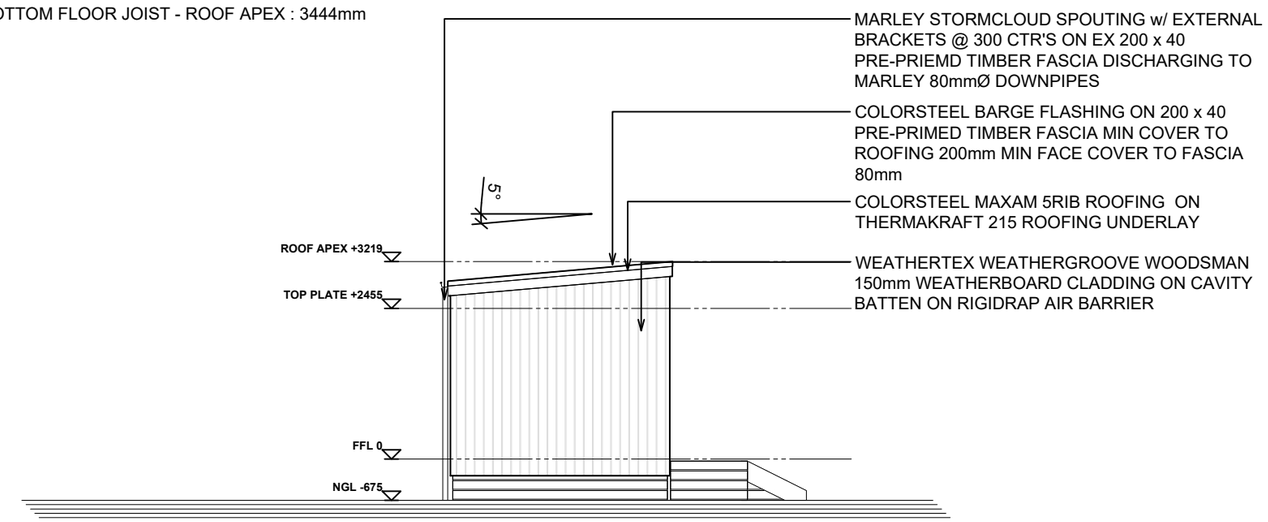

ELEVATION A

1 :100

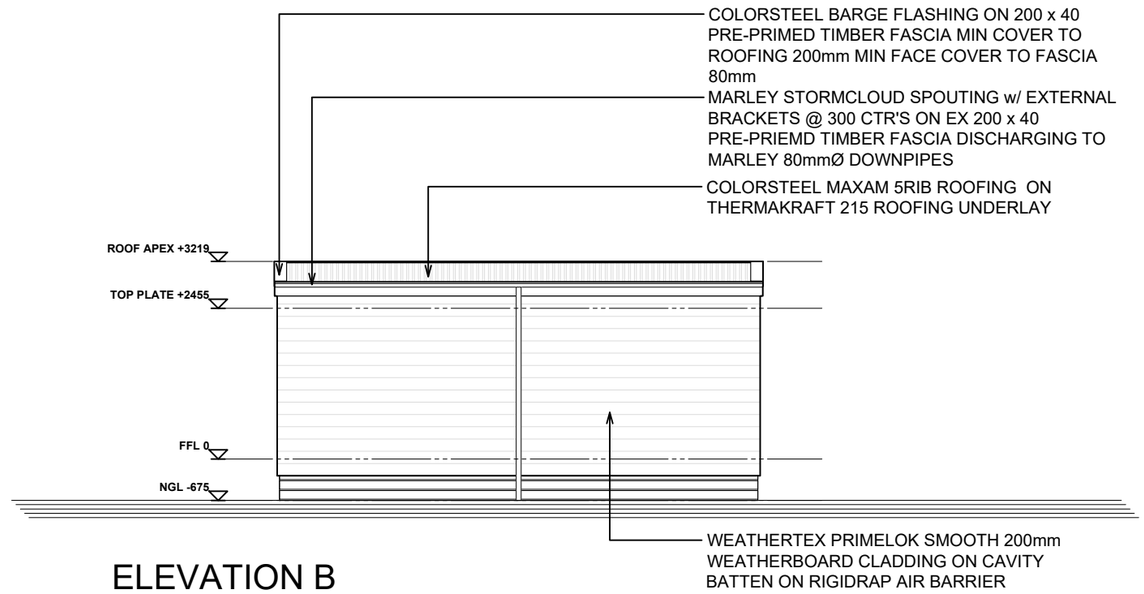

ELEVATION B

1 :100

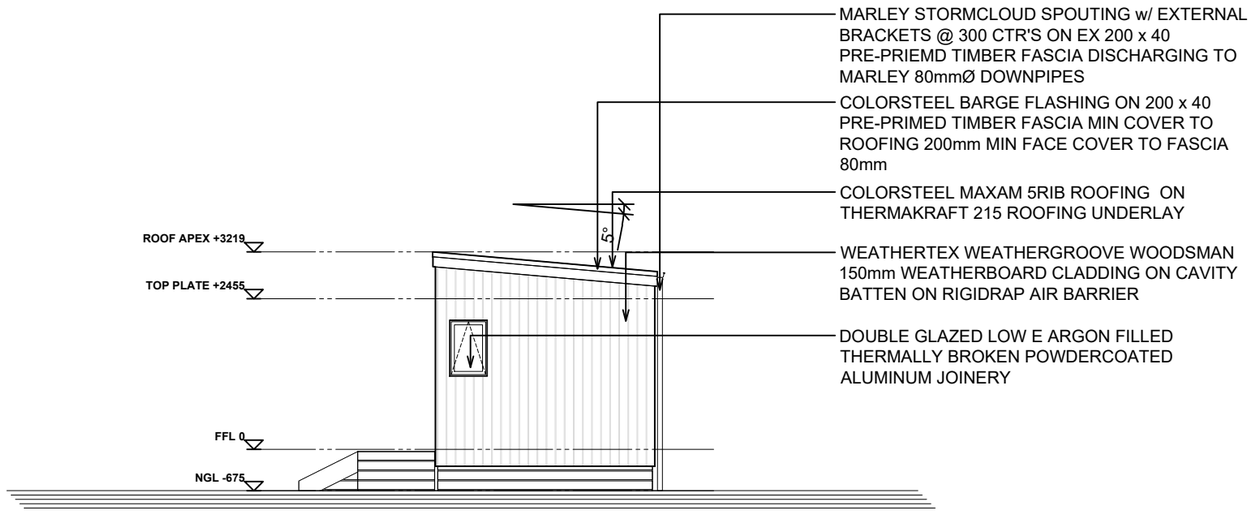

ELEVATION C

1 :100

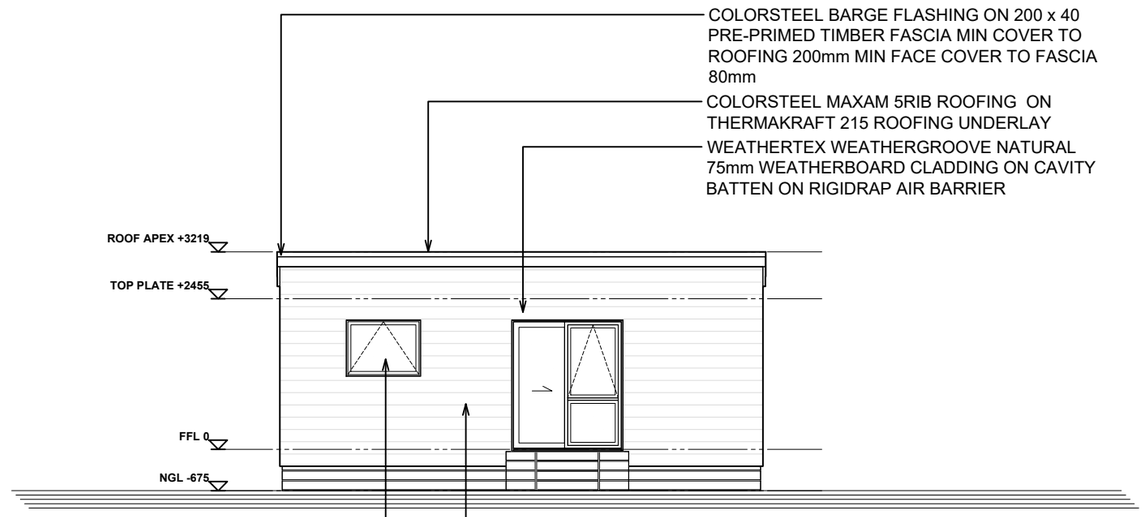

ELEVATION D

1 :100

SOUTH PEAK HOMES

0800 978 989
sales@southpeakhomes.co.nz
www.southpeakhomes.co.nz

ELEVATIONS

HEAPHY MONO

INTERNAL AREA 25.30 sqm

EXTERNAL AREA 27.30 sqm

CLIENT

ADDRESS

REVISION	By	No.	Date

SCALE 1:100

ORIGINAL DRAWING @ A3

Drawn By MELVIN

Issued 03/12/25

Drawing No. 03 OF 04

© This documentation is not to be copied or reproduced in any form without the prior written permission of the South Peak Homes ltd.

ELEVATION REFERENCE

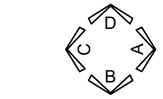

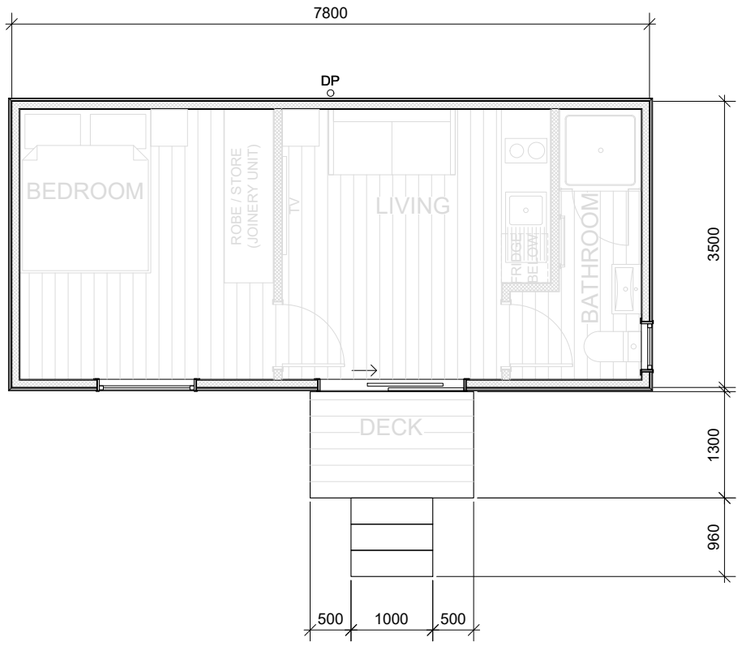

SOUTH PEAK HOMES
0800 978 989
sales@southpeakhomes.co.nz
www.southpeakhomes.co.nz

FLOOR PLAN (1)

HEAPHY MONO
INTERNAL AREA 25.30 sqm
EXTERNAL AREA 27.30 sqm
CLIENT
ADDRESS

REVISION	By	No.	Date

SCALE 1:75
ORIGINAL DRAWING @ A3
Drawn By MELVIN
Issued 03/12/25

Drawing No. 02 OF 04

© This documentation is not to be copied or reproduced in any form without the prior written permission of the South Peak Homes ltd.